


Block and Parking Plan
Scale 1:500

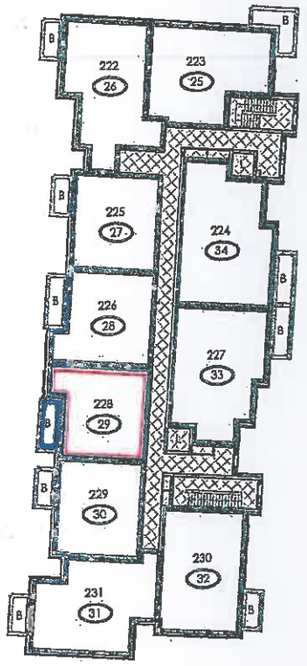

Third Floor Plan
Scale 1:500

permission

N

KEY

- Lift
- Private Apartment
- Balcony (B) / Terrace (T). (Management Company Maintained with a Right of Use by the Occupant).
- Management Company Area
- Car Parking Space
- Extent of Title
- Cycle Store
- Bin Store
- Plant Room
- 25 Bellway Plot Number
- (18) Postal Number (e.g. 18 Chelsea Lodge)

Rev	Date	Description
-	-	-

boon brown ARCHITECTS

Motivo
Alvington
Yeovil
Somerset
BA20 2FG

Unit 63
Spaces Business Centre
15-17 Ingate Place
London
SW8 3NS

T: 01935 42
T: 020 3397
F: 01935 47
W: www.boo
E: info@boo

Project
Blocks A, B & C
Drayton Garden Village
Porters Way
West Drayton, Middlesex

Client
Bellwa

Drawing Title
Block B : Chelsea Lodge
Third Floor
Conveyance Plan

Scale	1:500 @ A3	Date	Mar
Drawn	N.F	CHKD	CJ
DWG No.	3565/1014	Rev.	-

©